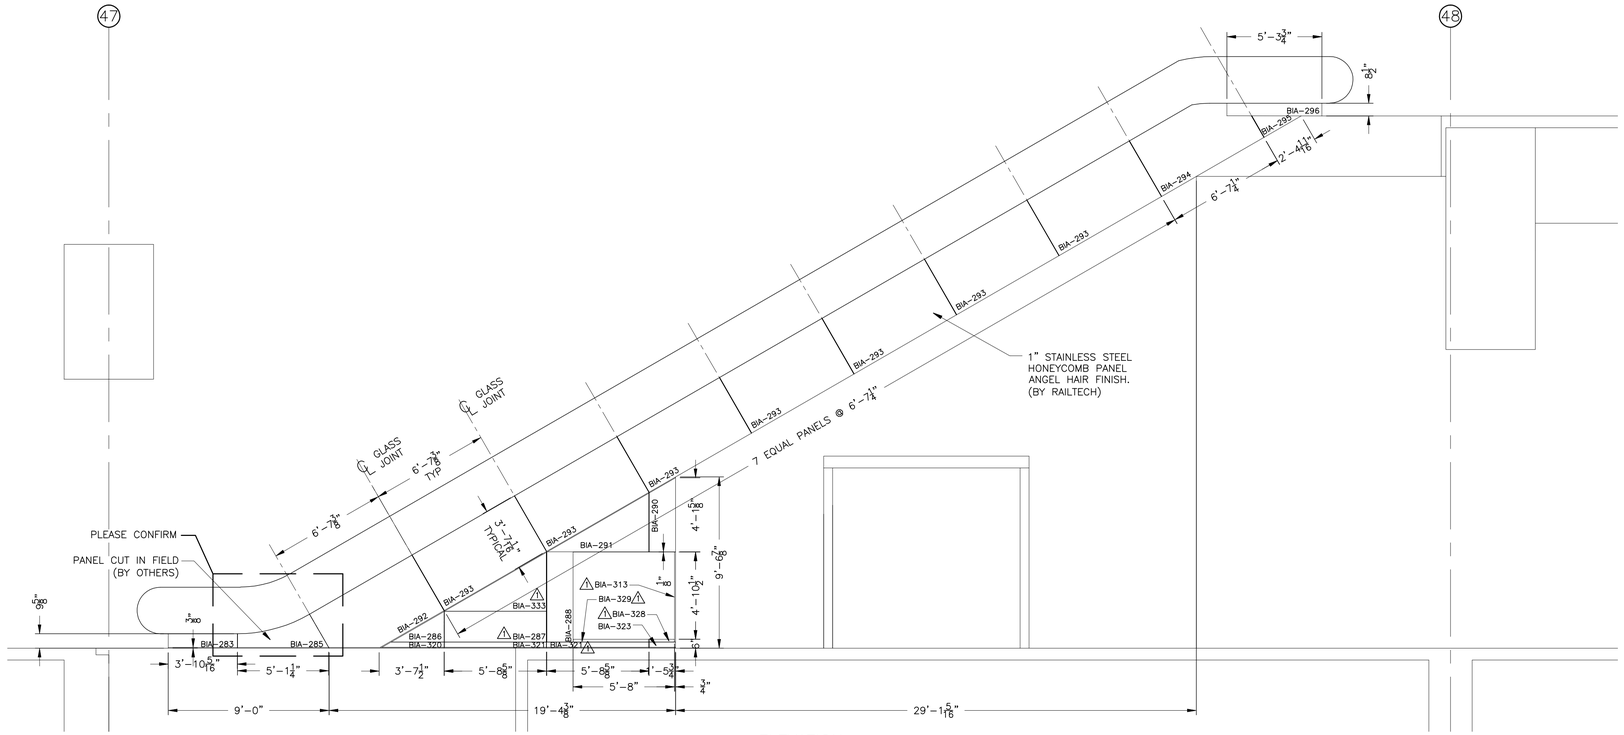

ELEVATION
@ ESCALATOR (NORTH)
SCALE: 1/4" = 1'-0"

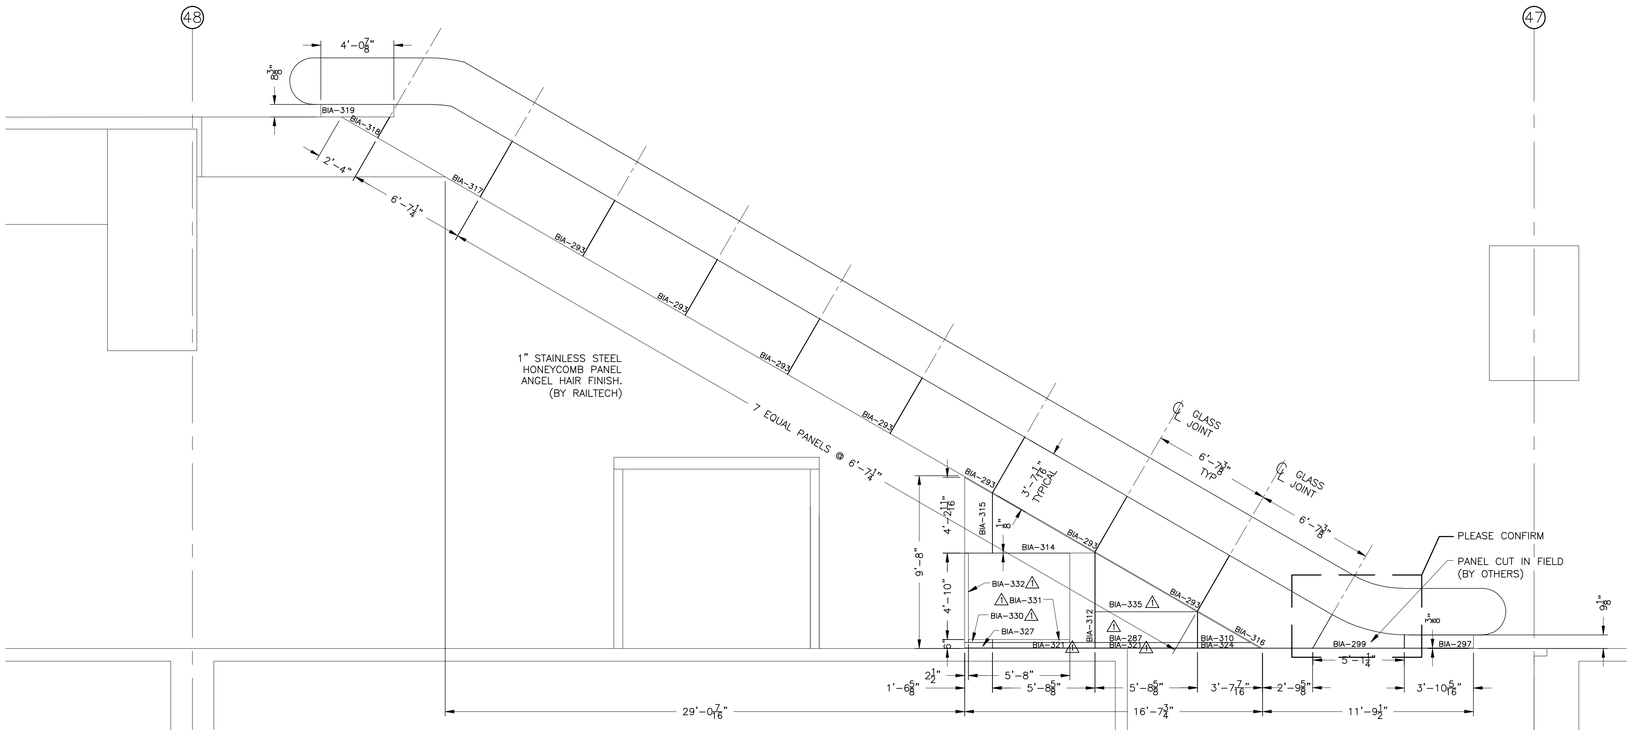

ELEVATION
@ ESCALATOR (SOUTH)
SCALE: 1/4" = 1'-0"

NOTES

1. CO-ORDINATION OF THIS INSTALLATION WITH HEATING, VENTILATION, AIR CONDITIONING & ELECTRICAL WORK IS BY OTHERS.
2. RAILTECH REQUIRES WRITTEN APPROVAL OF ALL SHOP DRAWINGS BEFORE STARTING PRODUCTION.
3. CUT-OUTS FOR SPRINKLERS, SPEAKERS, COLUMNS, FLOOR SLABS, ETC. ARE DONE IN FIELD BY OTHERS.

REV.	DESCRIPTION	BY	DATE	APP
1	CHANGED PANEL DIMENSIONS CHANGED & ADDED TAG #'S	J.G.	15.07.04	

LAMCEL® entrances
Part of the Railtech Architectural Group
(514)457-4760 www.lamcel.com info@lamcel.com

client

project
GEORGE BUSH INTERCONTINENTAL AIRPORT
HOUSTON TEXAS
APM STATION AND PLATFORM

contract number
10171

drawing title
ESCALATOR

drawn: J. ALBERT — date: 06.07.04
verified — date
approved — date

scale	drawing number	revision
AS NOTED	A-012	1